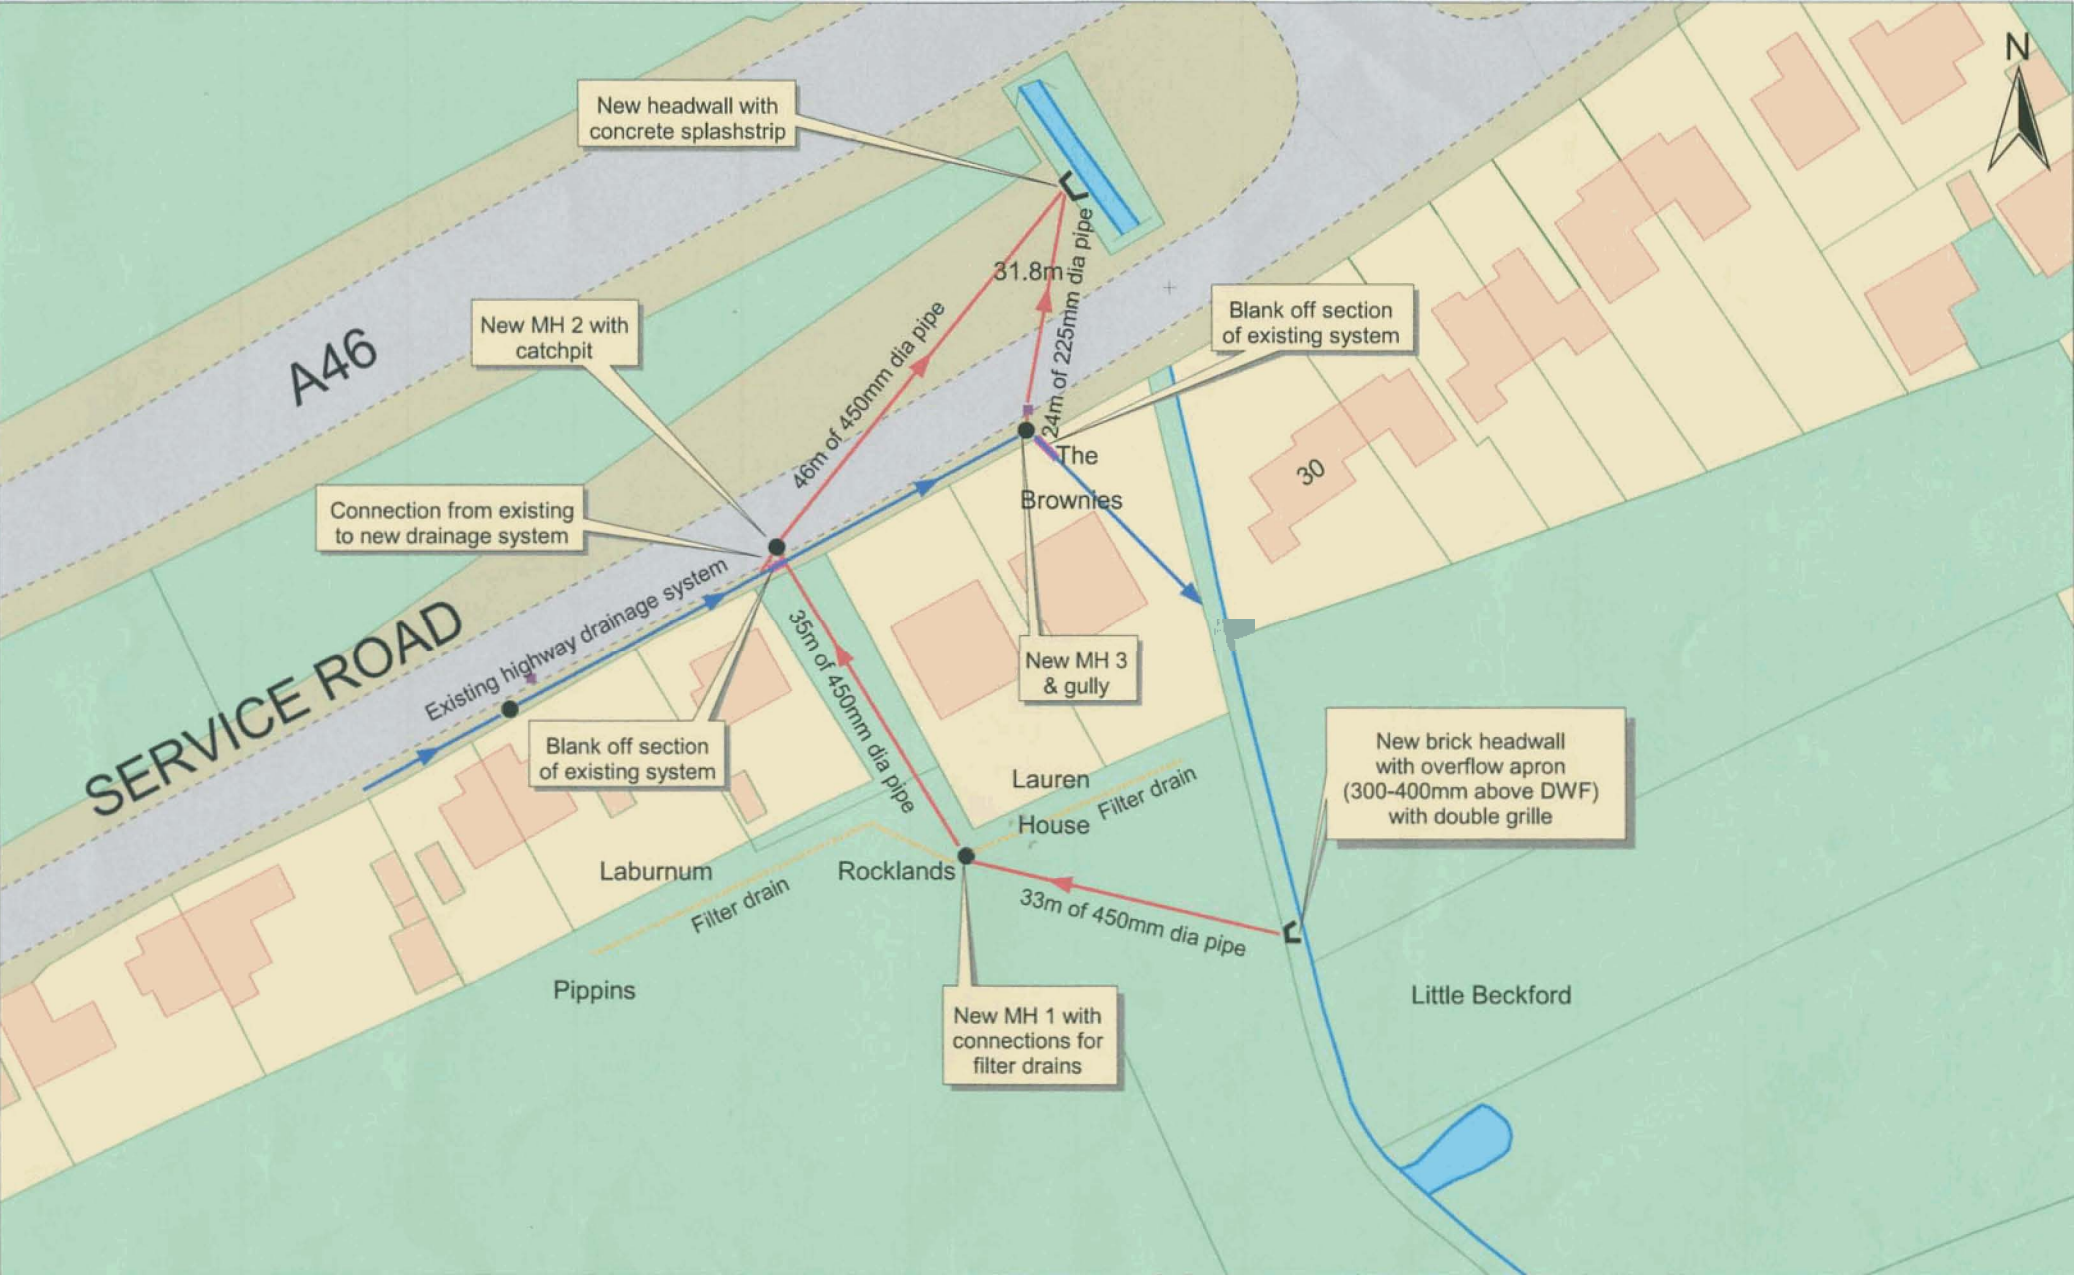
N
New headwall with concrete splashstrip
A46
New MH 2 with catchpit
46m of 450mm dia pipe
31.8m
24m of 225mm dia pipe
Blank off section of existing system
The Brownies
30
Connection from existing to new drainage system
Existing highway drainage system
SERVICE ROAD
35m of 450mm dia pipe
New MH 3 & gully
Blank off section of existing system
Lauren House
Filter drain
New brick headwall with overflow apron (300-400mm above DWF) with double grille
Laburnum
Rocklands
Filter drain
33m of 450mm dia pipe
Pippins
New MH 1 with connections for filter drains
Little Beckford